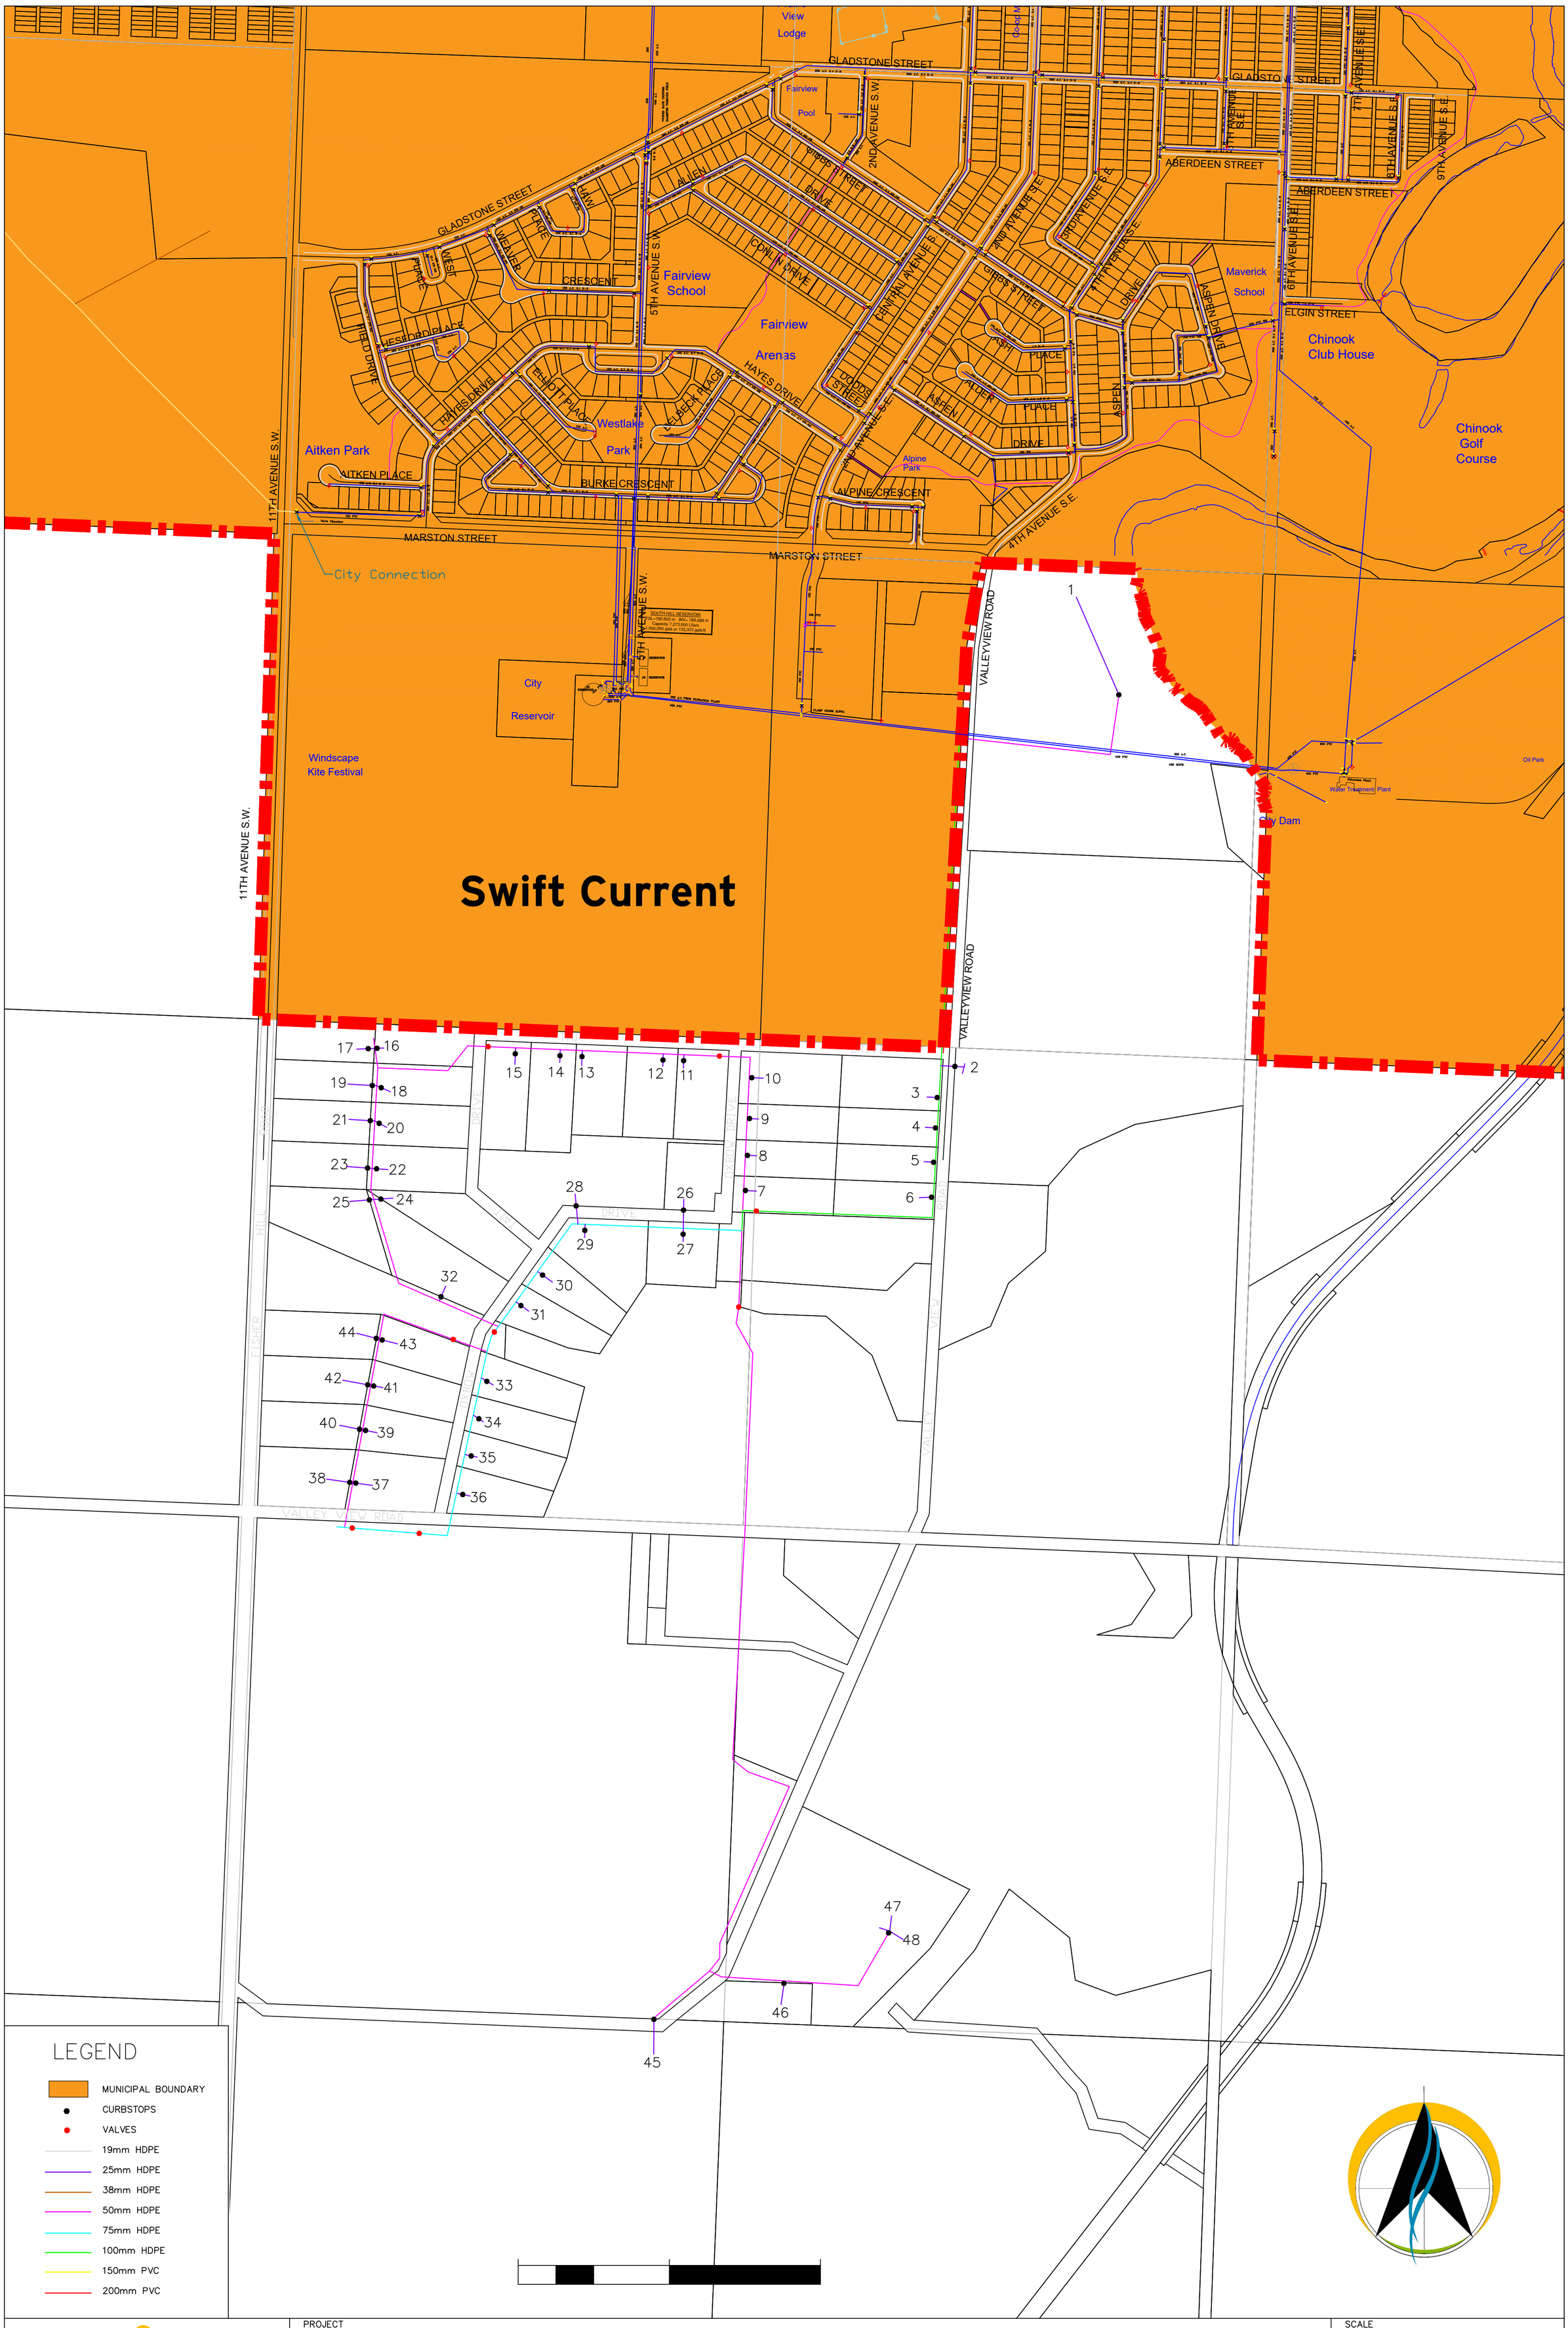

CITY OF SWIFT CURRENT

This PLAN is to be used as a reference only and is NOT a LEGAL document. All information on this plan may be subject to change without notification.

This PLAN shows only a general layout and may not represent as-built conditions.

Any unauthorized distribution is prohibited.

For more information please contact the City of Swift Current.

PROJECT

RURAL WATER PIPELINE

DRAWING NAME

OXBOW PIPELINE

SCALE	1:5,000
DRAWN BY	CJS
UNITS	METERS
DATE	20/03/31
DRAWING	B 300